FIGURE 7

SPANISH VALLEY LONG-RANGE (2025) RECOMMENDED IMPROVEMENTS

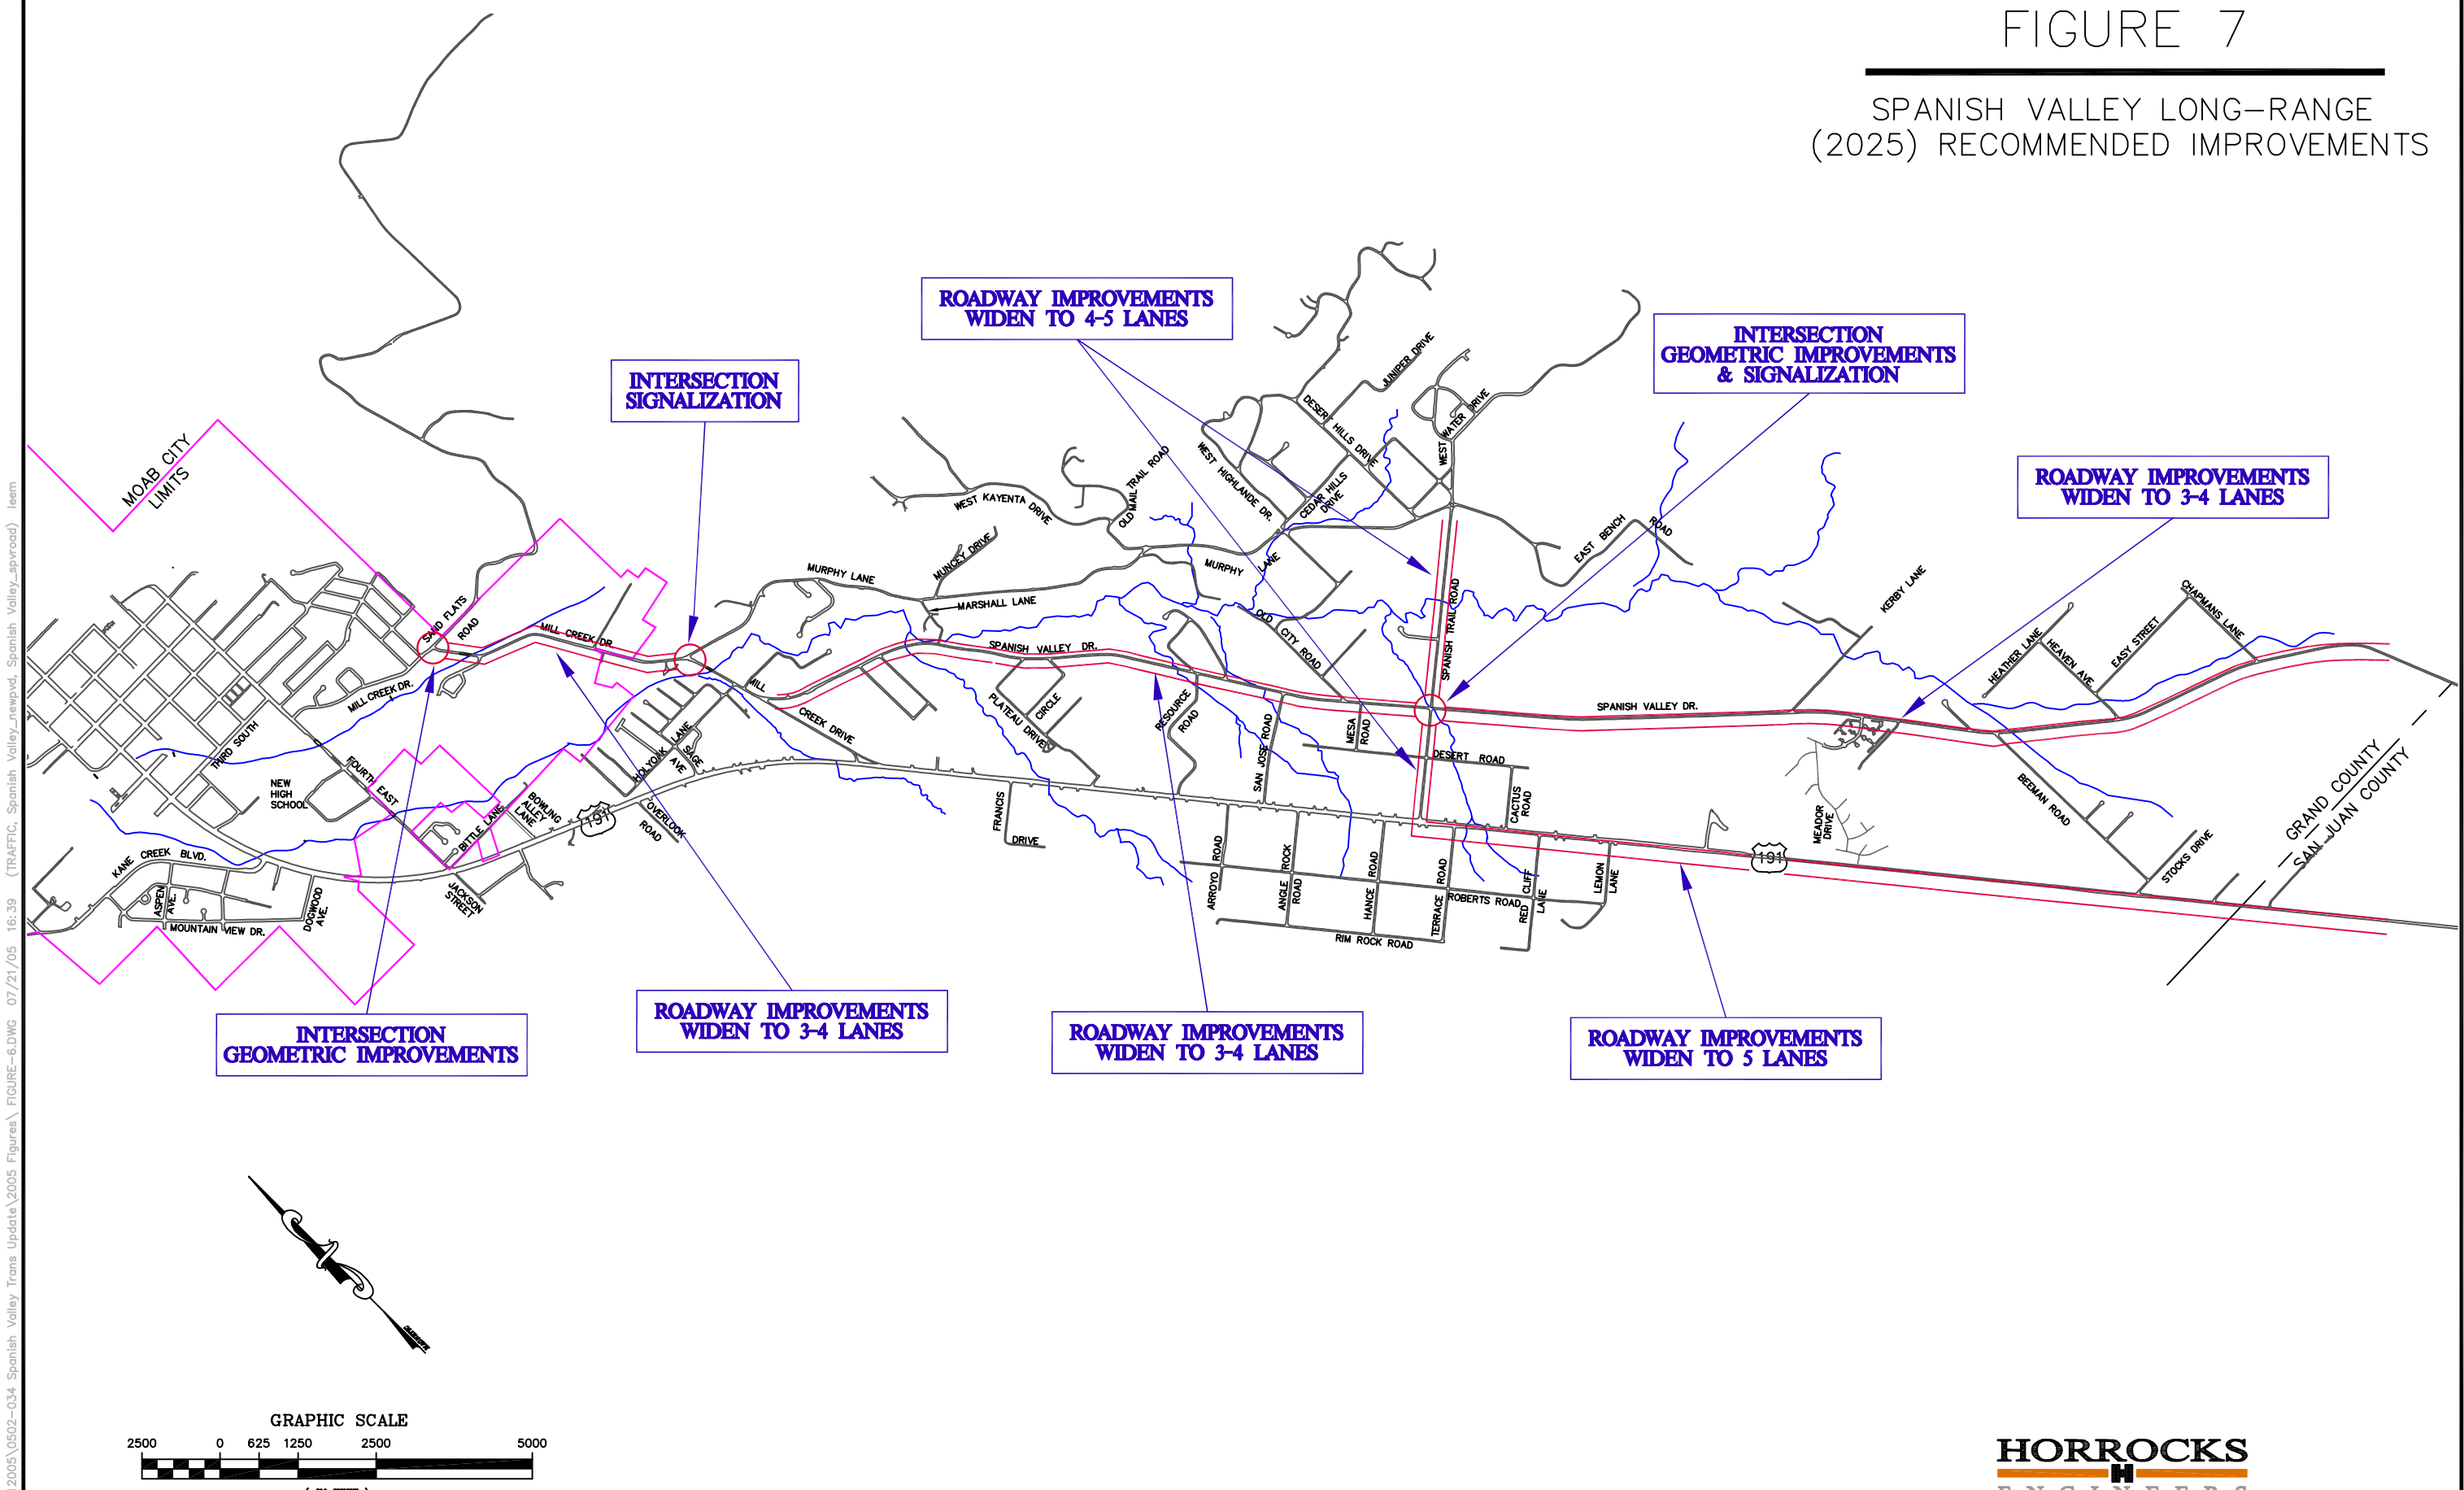

HORROCKS ENGINEERS

O:\2005\0502-034 Spanish Valley Trans Update\2005 Figures\ FIGURE-6.DWG 07/21/05 16:39 (TRAFFIC, Spanish Valley_newpvd, Spanish Valley_spvroad) leem